Appendix 6c – Typical groyne – 10% extent of reconstruction of a groyne structure
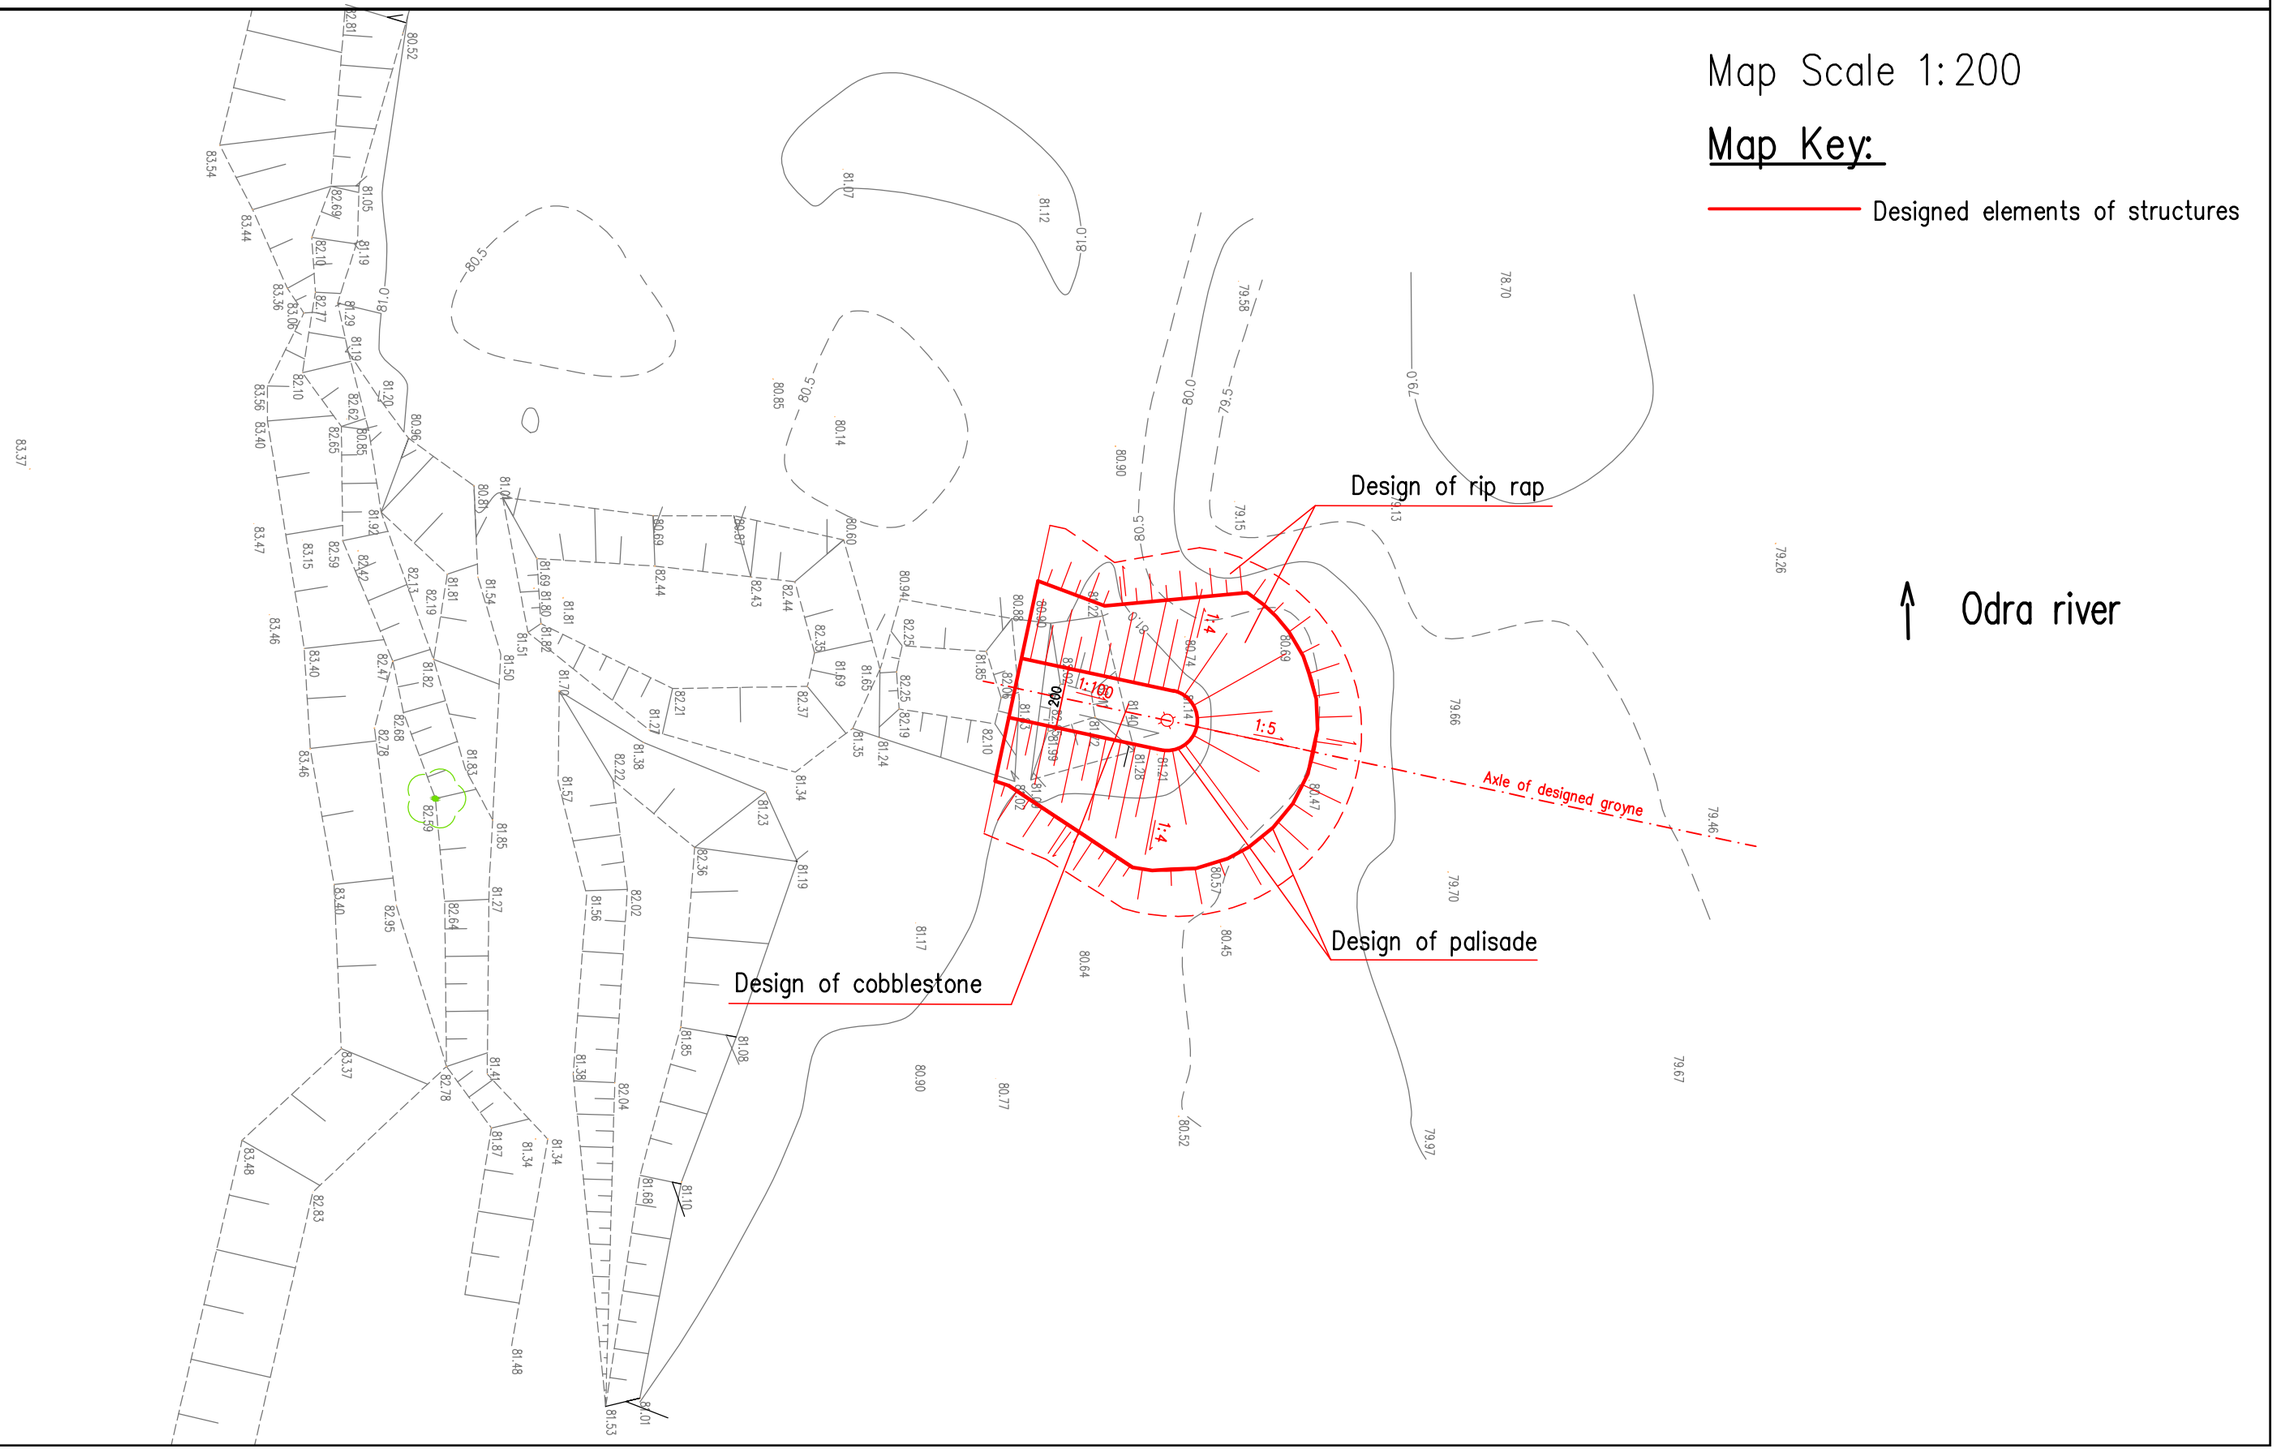
The Contract 1B.1/1 (a): Reconstruction of river control infrastructure on the Odra River. Adaptation of the conditions of Class III waterway